= upper and lower cabinets

= computer workstation

Ⓢ = ceiling mounted scavenge line

▲ = ceiling mounted oxygen line

CL = Ceiling mounted lights
that require reinforced mounts

= wet prep table
(requires plumbing)

see electrical requirements

FT = Wall mounted folding
table requires backing

⊗ = Wall mounted dental
xray requires backing

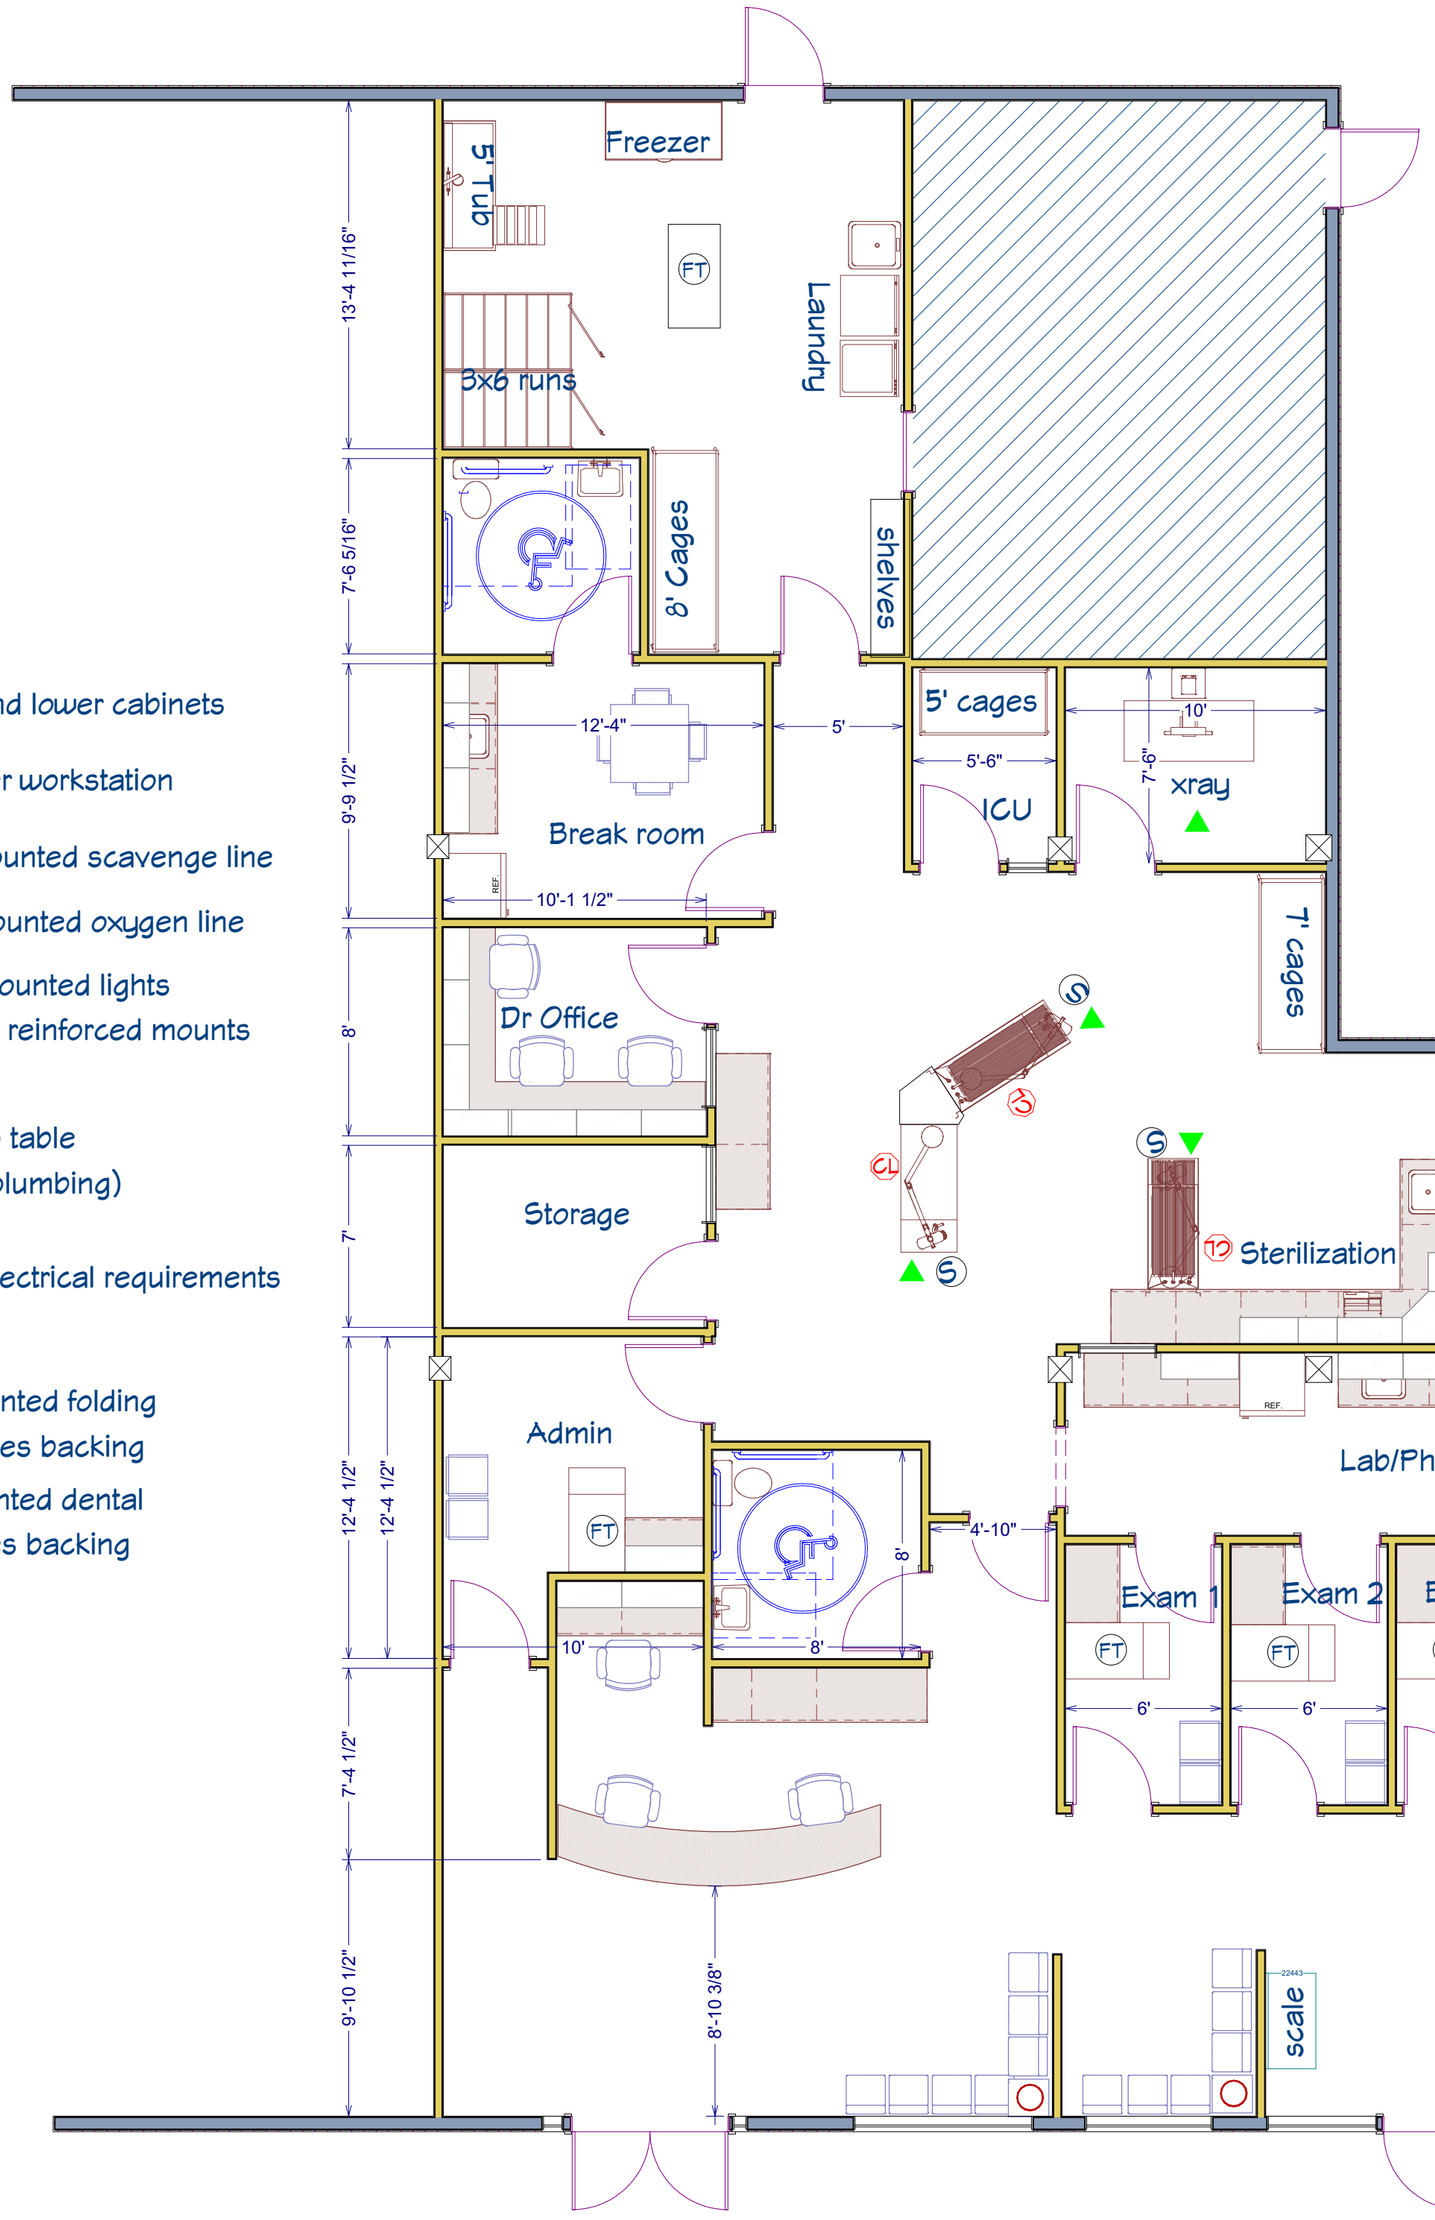

LIVING AREA
2974 SQ FT